
FIRST FLOOR LEASABLE AREAS

SUITE #	LEASABLE AREA

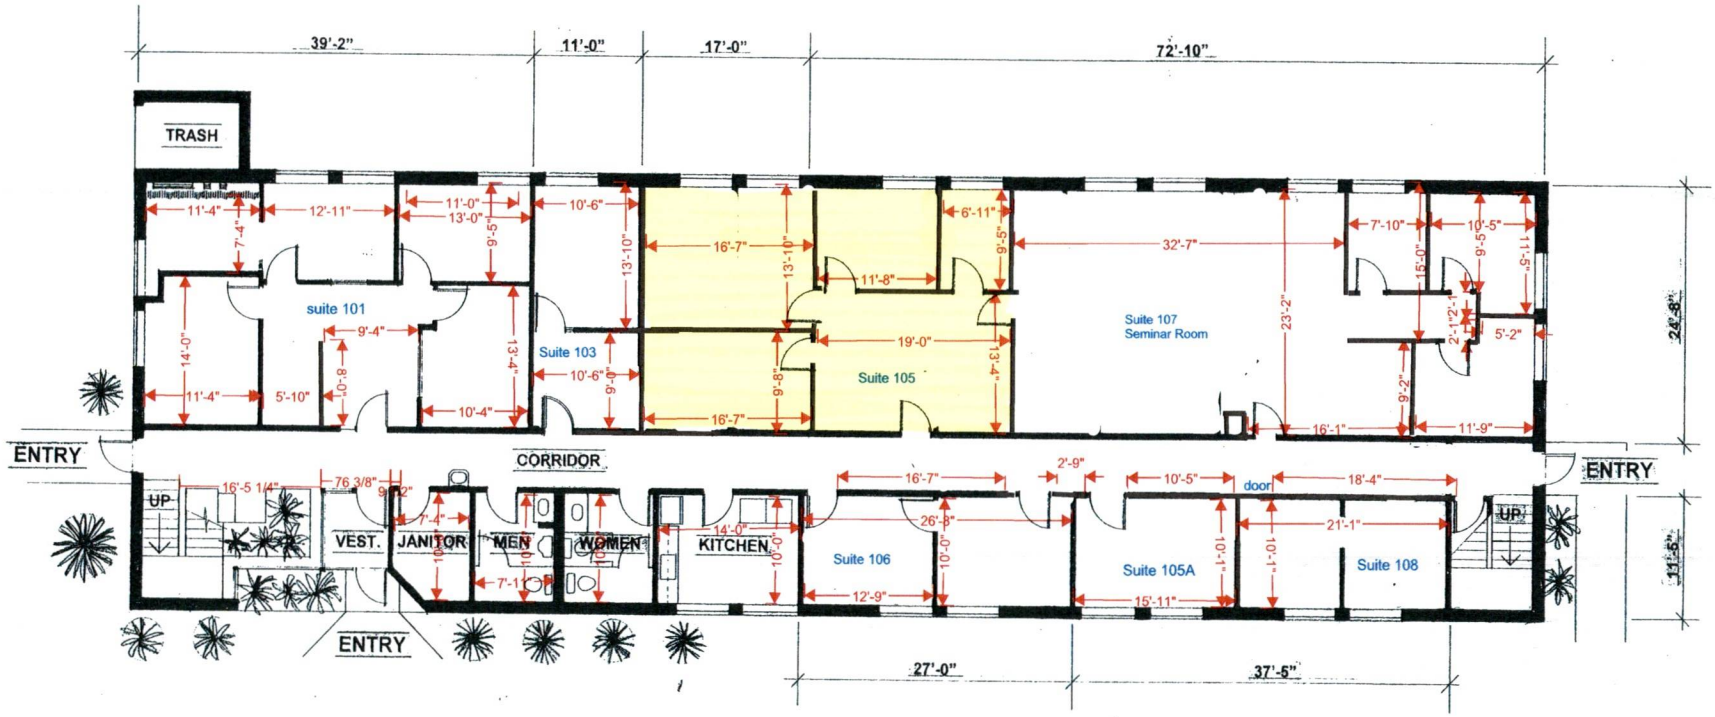

FIRST FLOOR

ELDER-JONES BUILDING

9301 BRYANT AVENUE SOUTH
BLOOMINGTON, MN 55420

FIRST FLOOR PLAN

SCALE: 1/8" = 1'-0"	APPROVED BY	DRAWN BY
DATE: 11-1-01		T. RENKO
COMM. #: 01-001.01		DRAWING NUMBER A-1

NATIONAL PRINTFAST NO. 185A-18324