
SECOND FLOOR LEASABLE AREAS

SUITE #	LEASABLE AREA

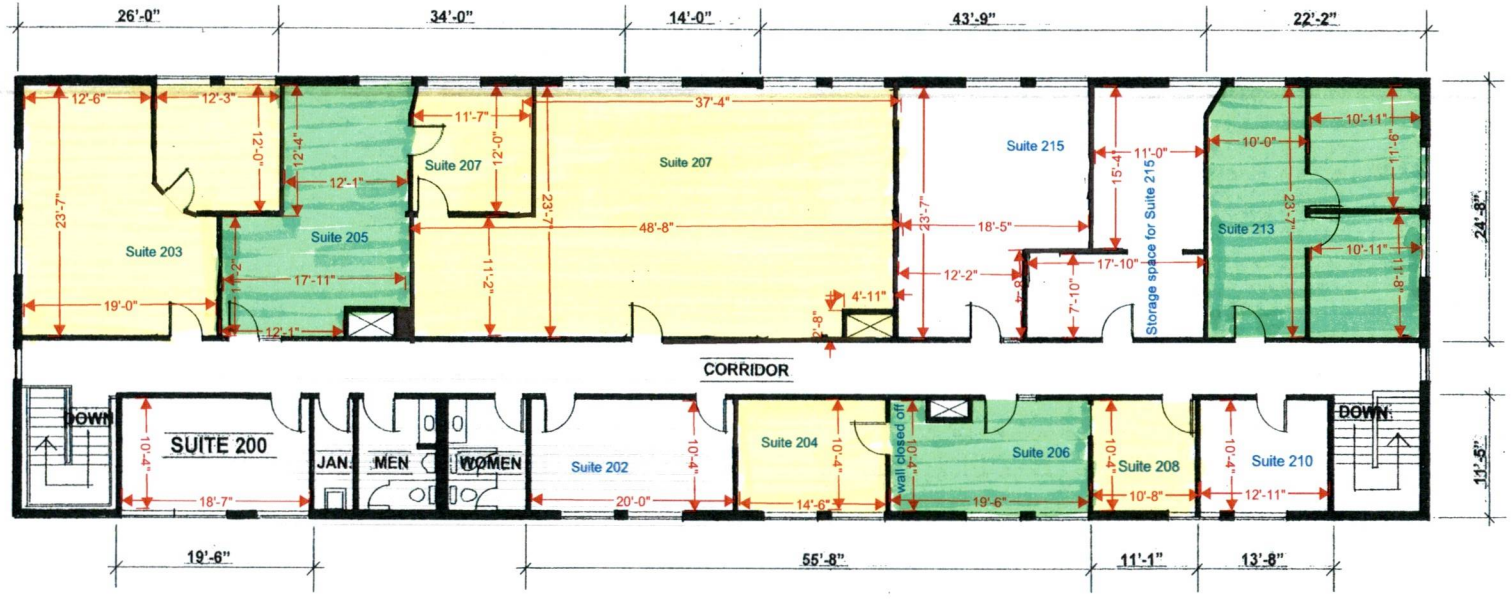

SECOND FLOOR

ELDER-JONES BUILDING

9301 BRYANT AVENUE SOUTH
BLOOMINGTON, MN 55420

SECOND FLOOR PLAN

SCALE: 1/8" = 1'-0"	APPROVED BY	DRAWN BY T. RENKO
DATE: 11-1-01		
COMM. #: 01-001.01		DRAWING NUMBER A-2

NATIONAL PRINTFAST NO. 19xA-18x24